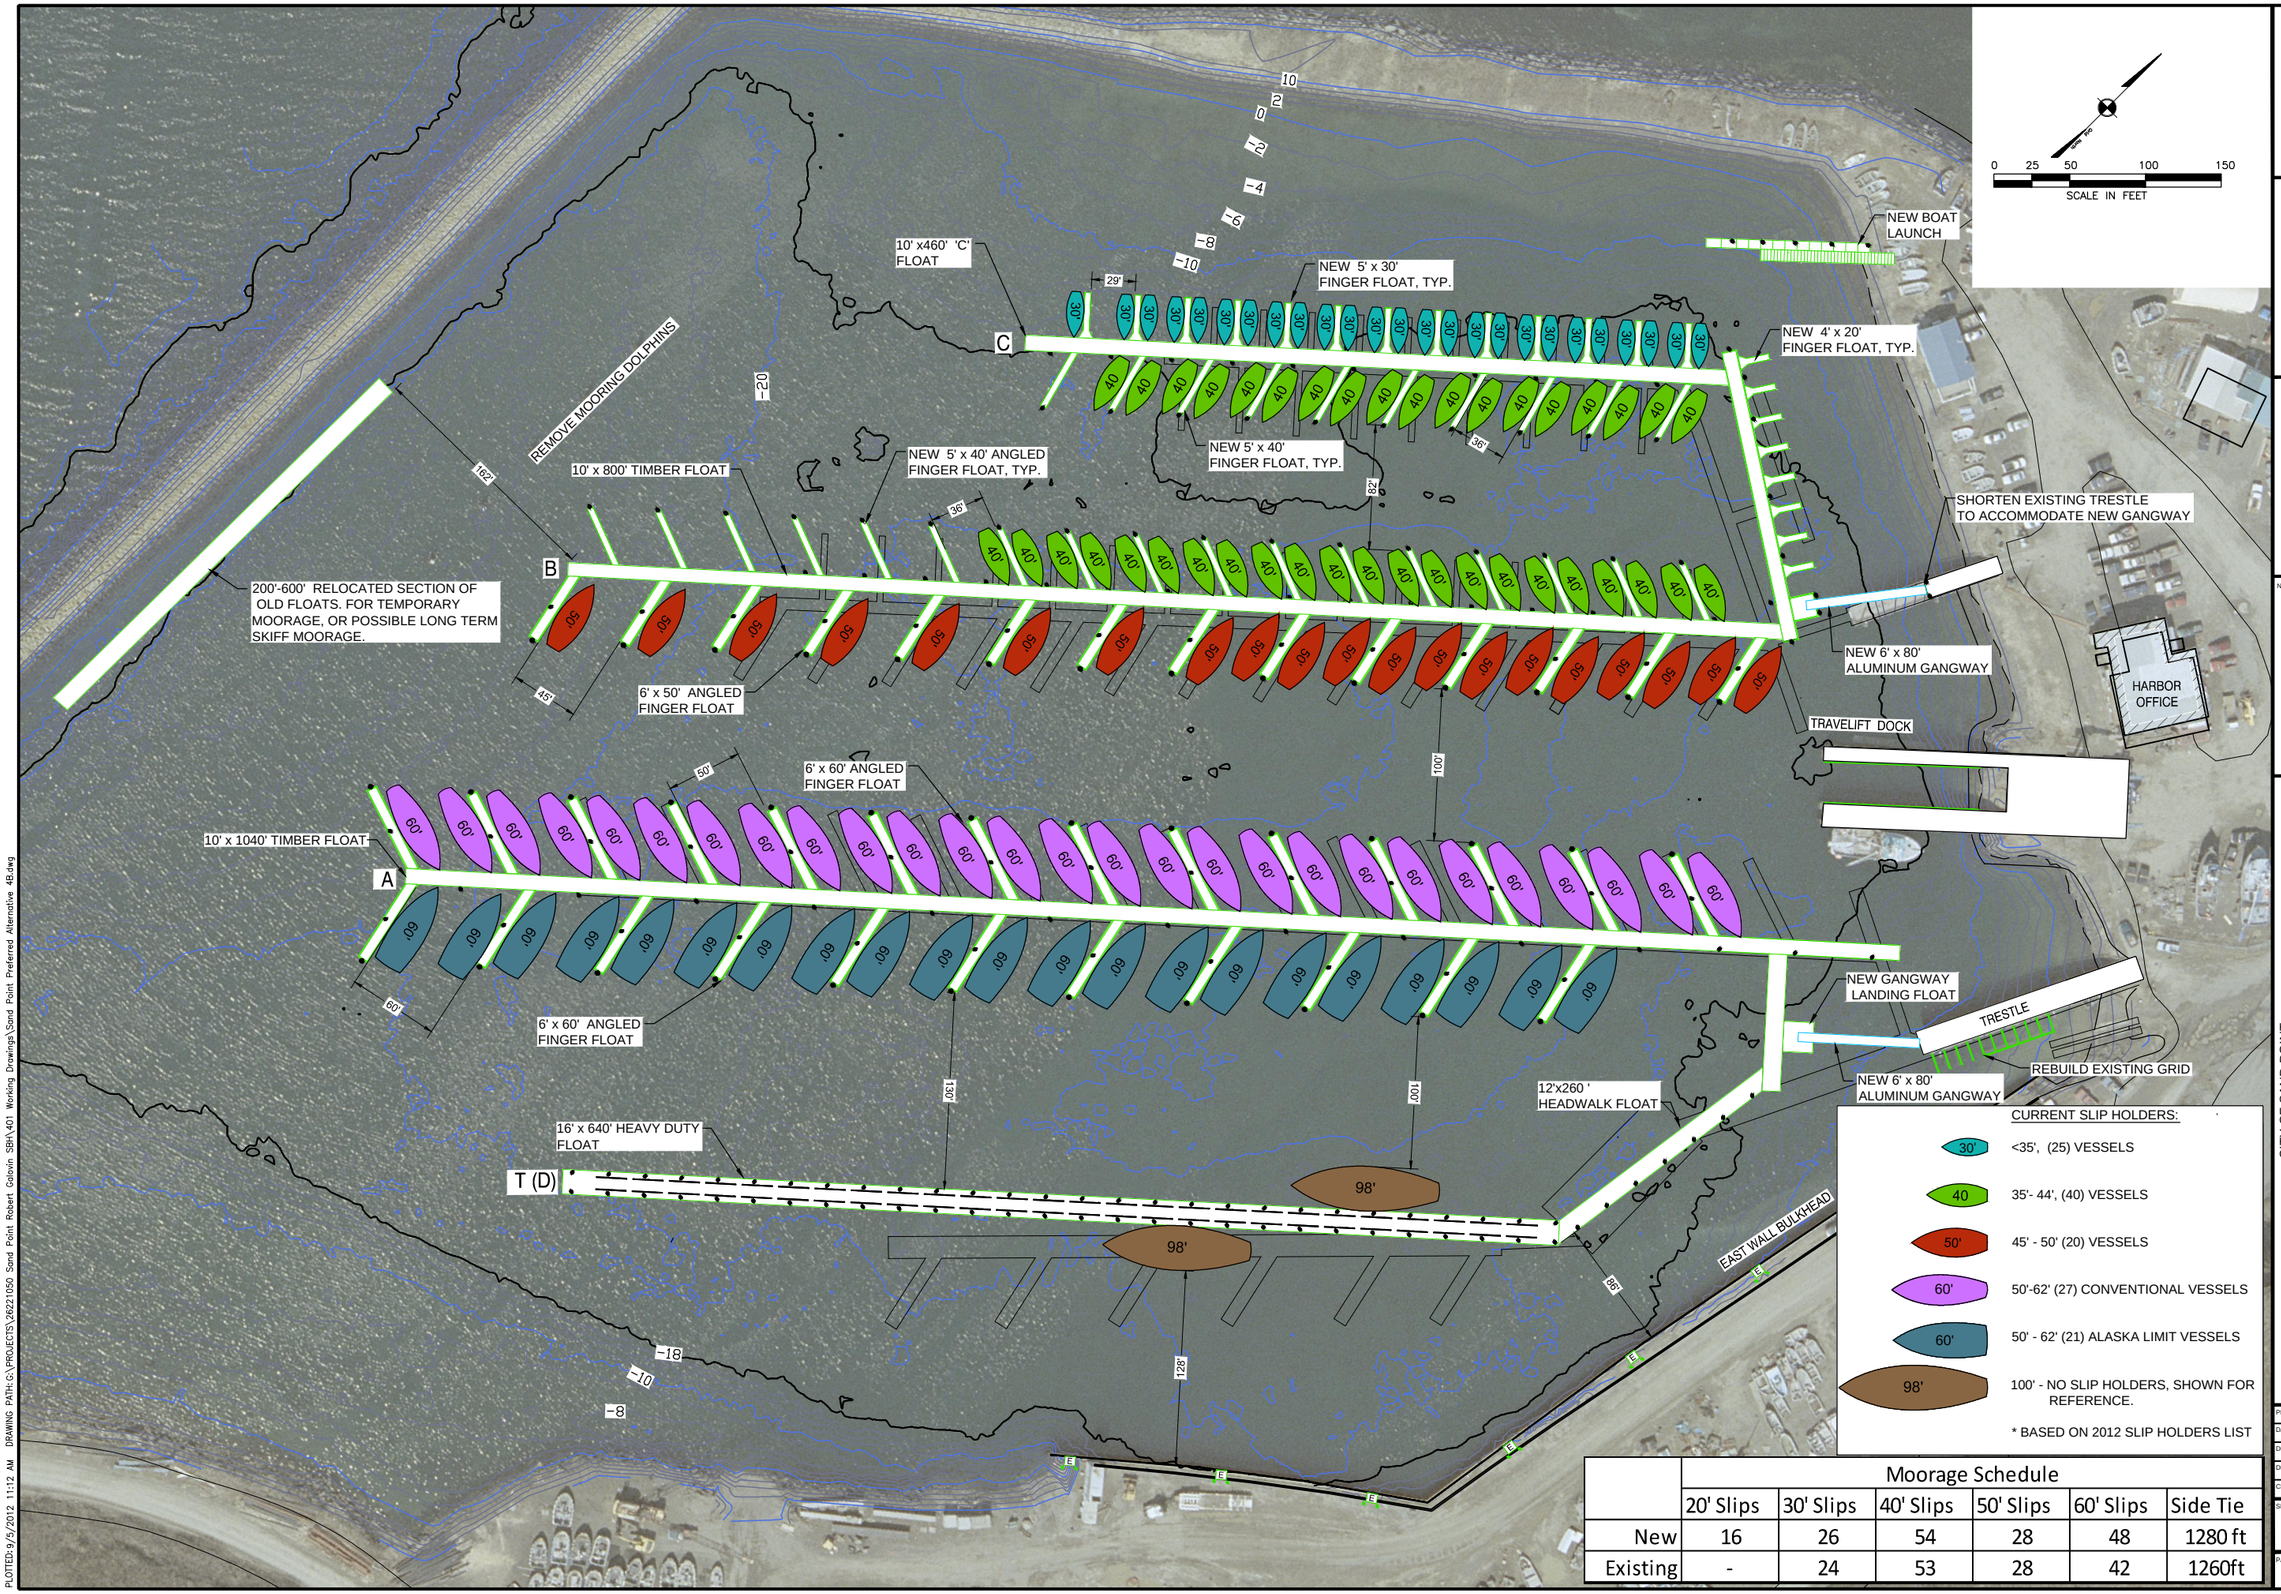

	Moorage Schedule					
	20' Slips	30' Slips	40' Slips	50' Slips	60' Slips	Side Tie
New	16	26	54	28	48	1280 ft
Existing	-	24	53	28	42	1260ft

URS
700 "G" STREET, SUITE 500
ANCHORAGE, AK 99501
TEL: (907)562-3366 FAX: (907)562-1297

NOTES / REVISIONS:

CITY OF SAND POINT

ROBERT E GALOVIN HARBOR RENOVATION

SAND POINT, AK

Preferred Alternative

PROJECT No: 26221050
DATE: 09/05/2012
DESIGNED:
DRAWN BY:
CHECKED BY:
SHEET: CO4B
PAGE: 1 OF 1

REV: 5/11/2009

PLOTTED: 9/5/2012 11:12 AM DRAWING PATH: G:\PROJECTS\26221050 Sand Point Robert Galovin SBH\401 Working Drawings\Sand Point Preferred Alternative 4B.dwg